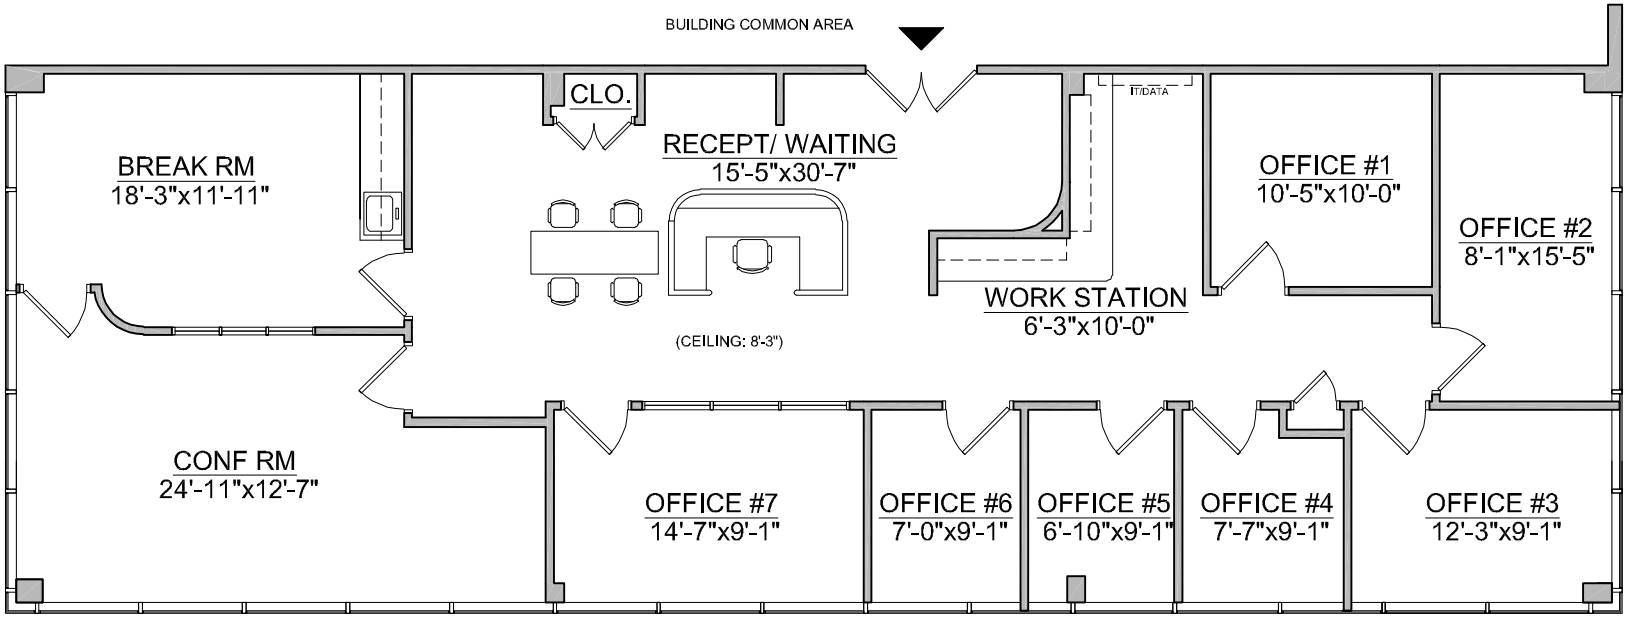



# SUITE #103 FLOOR PLAN

SCALE: N.T.S.

1,922 USABLE SF

Suite #103
1077 Rydal Rd, Jenkintown, PA 19046

DATE:
04/10/26

ARCHITECTURAL
DESIGN
CONSULTANTS
BELGIN@BTDESIGNPRO.COM * 267.980.3330

THE DIMENSIONS AND PARTITION LOCATIONS ARE THE RESULT OF HAND MEASUREMENTS USING LASER MEASURING DEVICES AND TAPE MEASURES. THIS PLAN DOES NOT REPRESENT A REGISTERED SURVEY PLAN, THE ARCHITECT REPRESENTS THAT THESE PLAN REFLECT THE GENERAL CONDITIONS OF THE SPACES WITH THE LIMITATION OF HAND HELD MEASURING DEVICES AND THE CHALLENGE OF INTERFERENCE OF COMPLETING THE MEASURING AMONGST THE ACTIVITIES OF THE PRESENT TENANTS BEING PRESENT.